I-2016-005234 Book 5146 Pg. 473
09/12/2016 1:55 pm Pg 0474-0476
Fee: $ 15.00 Doc: $ 0.00
Sharon Stegemiller - Grady County Clerk
State of Oklahoma

FINAL PLAT
OF
PIKES PEAK ADDITION
BEING A PART OF THE SOUTH HALF OF SECTION 9, TOWNSHIP 6 NORTH, RANGE 7 WEST, I.M. CITY OF CHICKASHA, GRADY COUNTY, OKLAHOMA

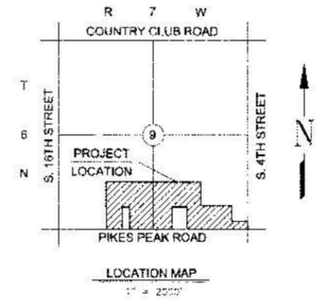

LOCATION MAP
1" = 2000'

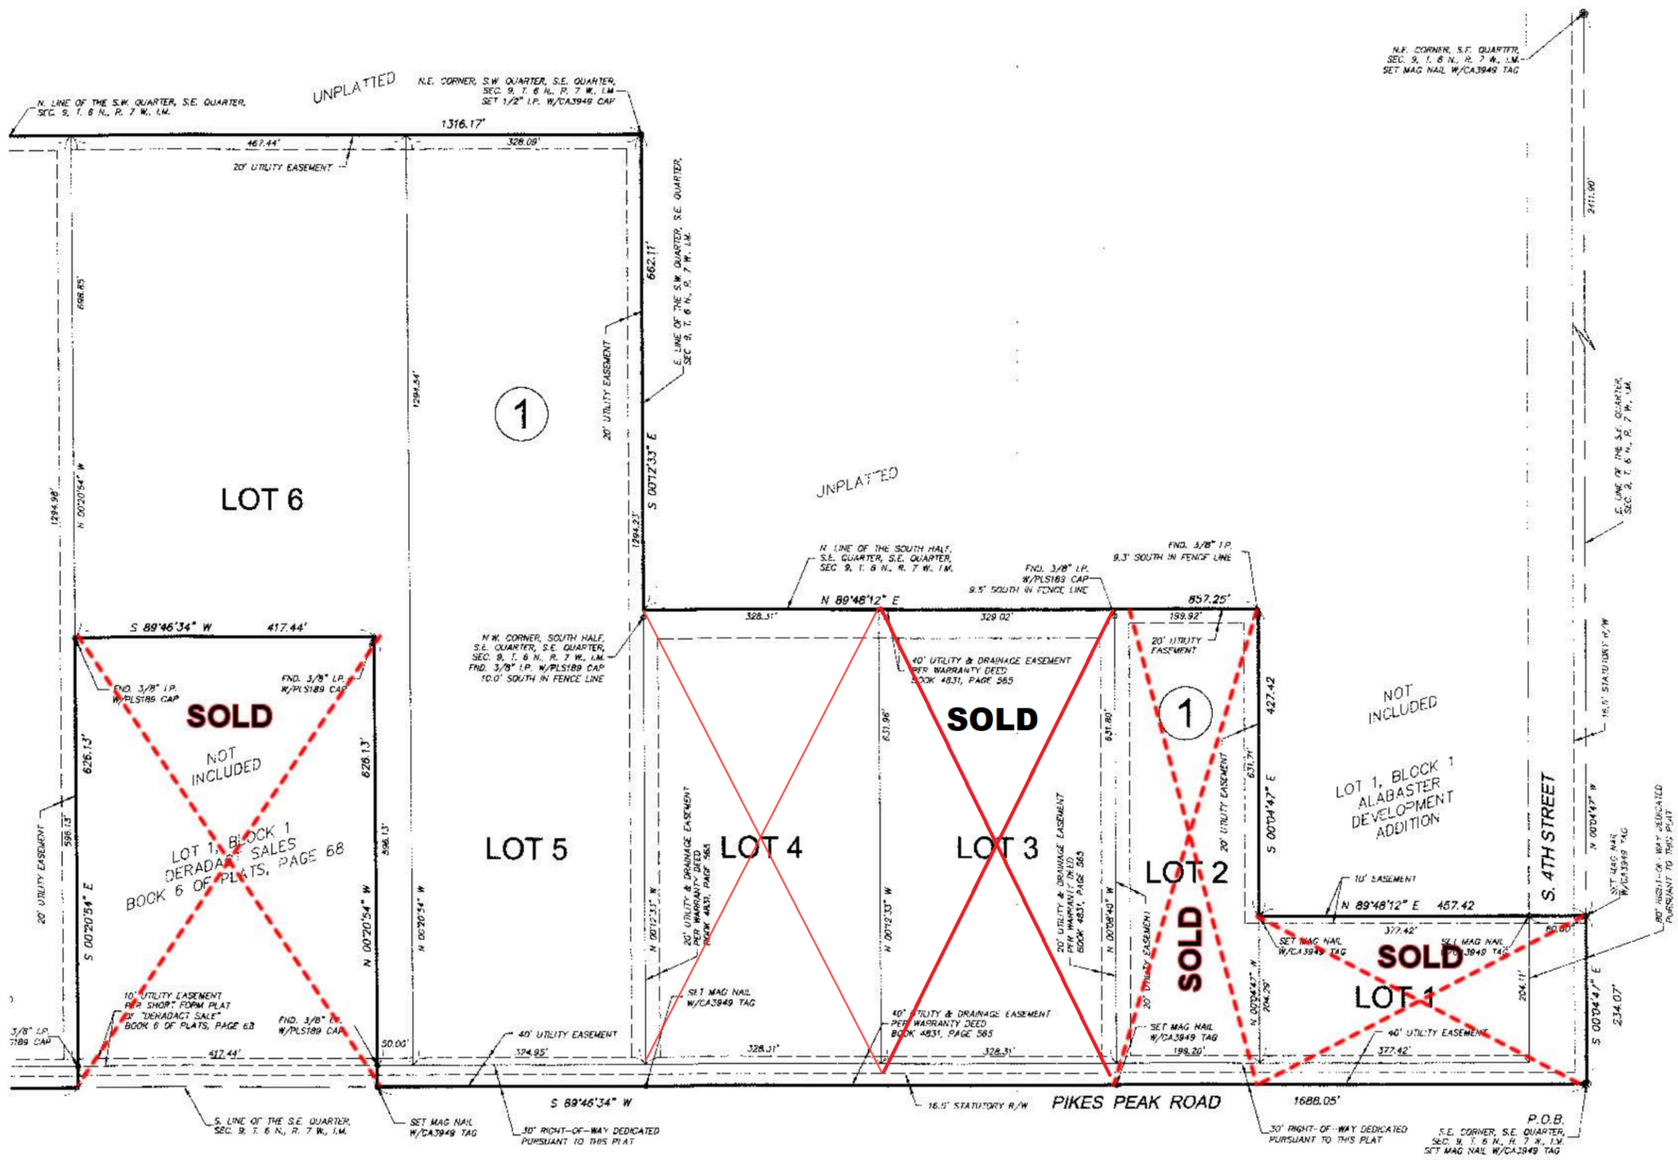

GRAPHIC SCALE
(IN FEET)
1 inch = 100 ft.

ENGINEERS • SURVEYORS • PLANNERS
SMITH ROBERTS BALDISCHWILER, L.L.C.
100 N.E. 5TH STREET ~ OKLAHOMA CITY, OK 73104, PH. (405)842-7094
OKLAHOMA CERTIFICATE OF AUTHORIZATION NO. 3949 EXPIRES JUNE 30, 2017